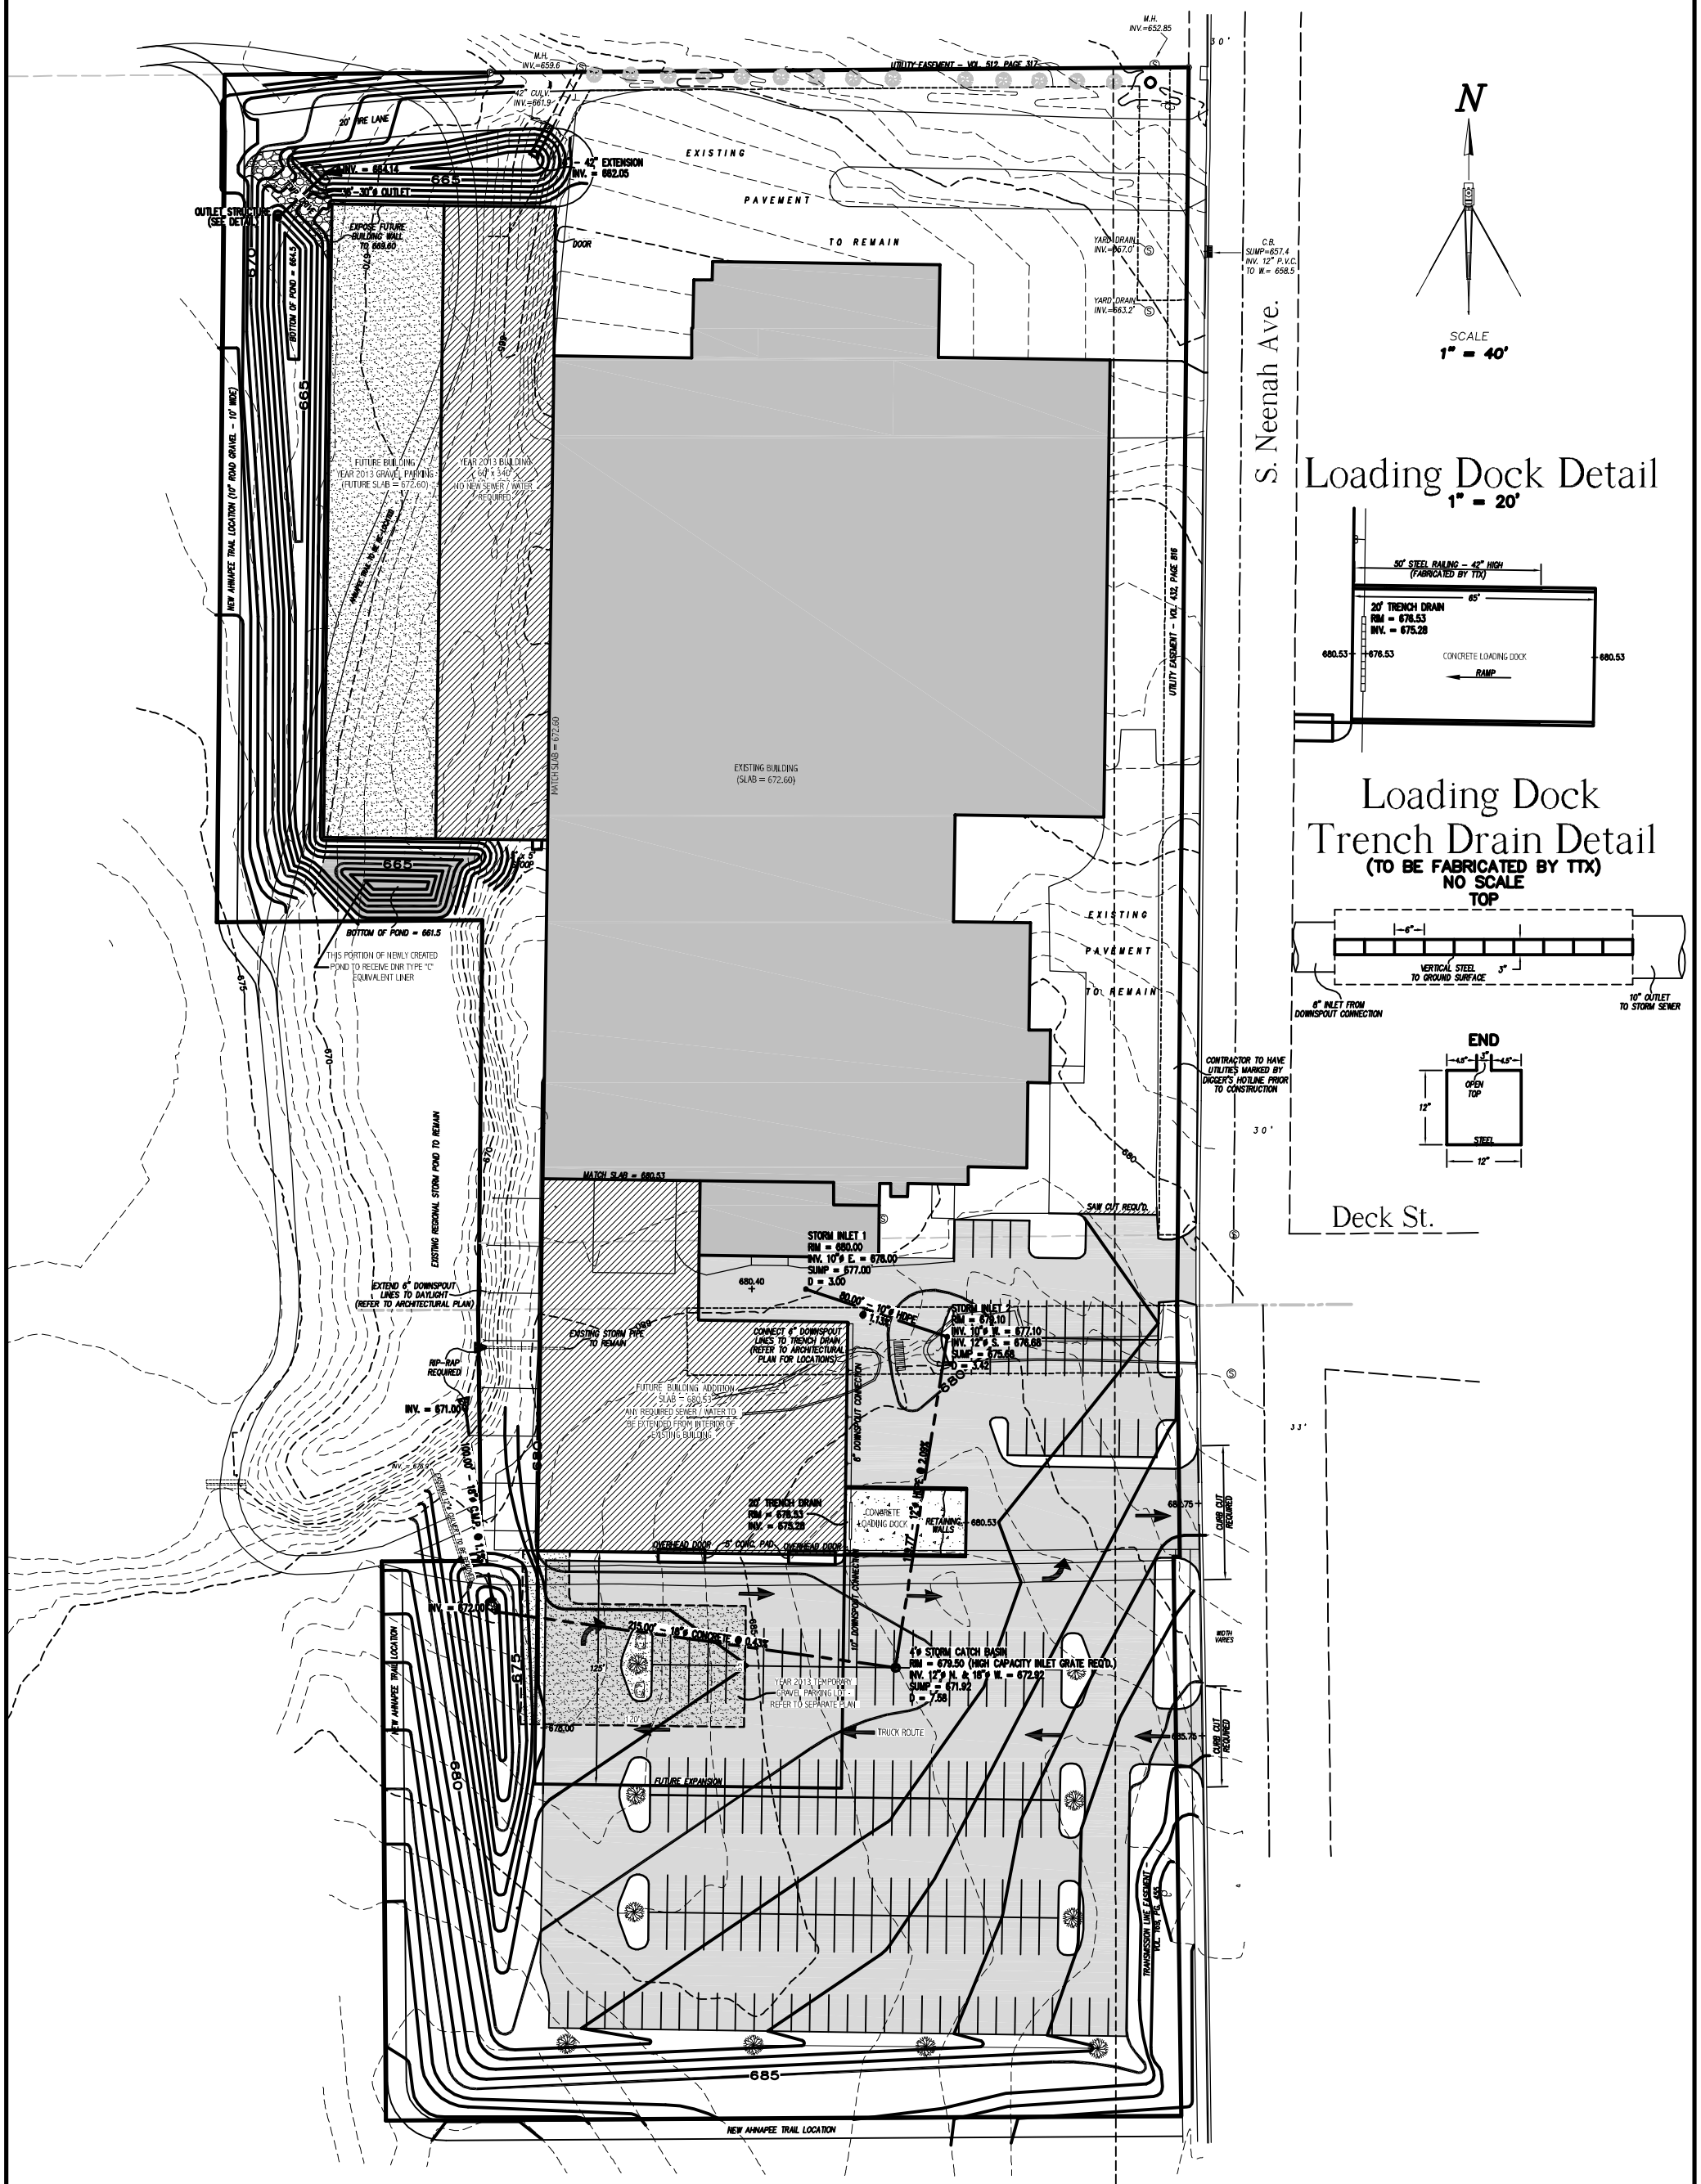

GP1

REUSE OF DOCUMENTS

THIS DOCUMENT HAS BEEN DEVELOPED FOR A SPECIFIC APPLICATION AND NOT FOR GENERAL USE. THEREFORE IT MAY NOT BE USED WITHOUT THE WRITTEN APPROVAL OF BAUDHUIN INCORPORATED. UNAPPROVED USE IS THE SOLE RESPONSIBILITY OF THE UNAUTHORIZED USER.

GRADING PLAN

Therma-Tron-X

Baudhuin Incorporated
Site Engineering • Surveying • Soil science
55 S. 3RD AVENUE
P.O. BOX 105
STURGEON BAY, WI. 54235
PHONE: 920-743-8211
FAX: 920-743-8217

PATH: \ARW\LDWG\	PROJECT DIRECTORY: TTX 21684-12		DRAWN BY: D.P.V.B.
PLAN NAME: 684-DES3			DESIGNED BY: P.J.H.
REVISED DATE:			DATE: 10-30-13
SCALE: 1" = 40'			JOB NUMBER: 21684